2002 SEP -3 PM 1:29 07585

OWNER OF RECORD

KIRK I. BROWN
17 MARY BATCHELDER ROAD
HAMPTON, NH 03842
DEED REFERENCES:

RCRD 2262-936	RCRD 3025-553
1812-350	2155-93
1743-272	1934-108
1617-154	1296-488
1296-488	588-358

TAX MAP 139 LOT 10
ZONING CLASS: G (GENERAL)

SEE ALSO:
RCRD 1591-335
RCRD 1601-154
RCRD 1605-72
RCRD 1613-408

LEGEND

FND DH	FOUND DRILL HOLE
SET IP	SET 3/4" IRON PIPE WITH CAP
STK&NL	STAKE WITH CUP TACK
NHHB	NEW HAMPSHIRE HIGHWAY BOUND
	UTILITY POLE

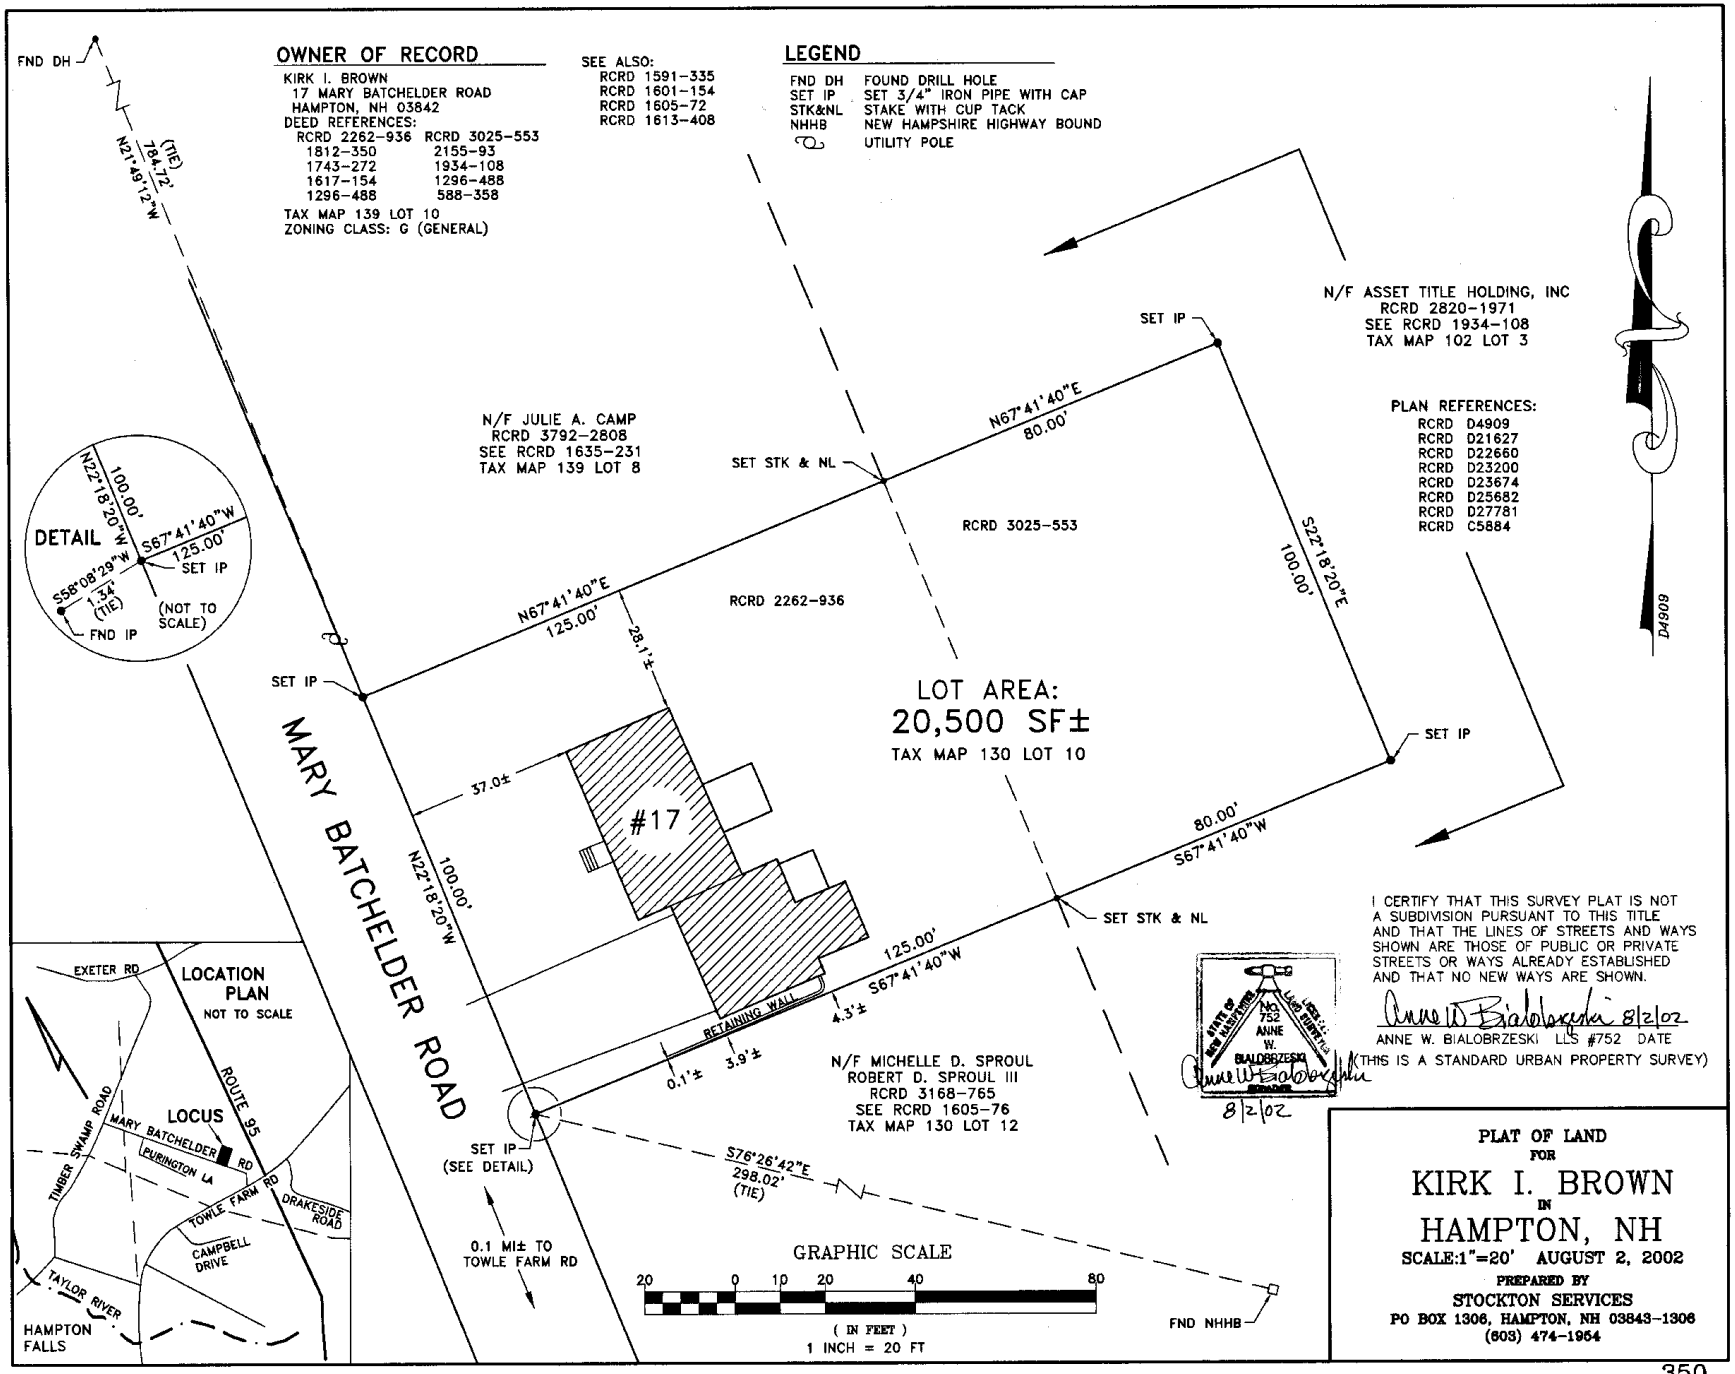

I CERTIFY THAT THIS SURVEY PLAT IS NOT A SUBDIVISION PURSUANT TO THIS TITLE AND THAT THE LINES OF STREETS AND WAYS SHOWN ARE THOSE OF PUBLIC OR PRIVATE STREETS OR WAYS ALREADY ESTABLISHED AND THAT NO NEW WAYS ARE SHOWN.

Anne W. Bialobrzeski 8/2/02
ANNE W. BIALOBRZESKI LLS #752 DATE
(THIS IS A STANDARD URBAN PROPERTY SURVEY)

STATE OF NEW HAMPSHIRE LICENSED LAND SURVEYOR NO. 752 ANNE W. BIALOBRZESKI

8/2/02

PLAT OF LAND
FOR
KIRK I. BROWN
IN
HAMPTON, NH

SCALE:1"=20' AUGUST 2, 2002

PREPARED BY
STOCKTON SERVICES
PO BOX 1306, HAMPTON, NH 03843-1306
(603) 474-1954

C-30069